


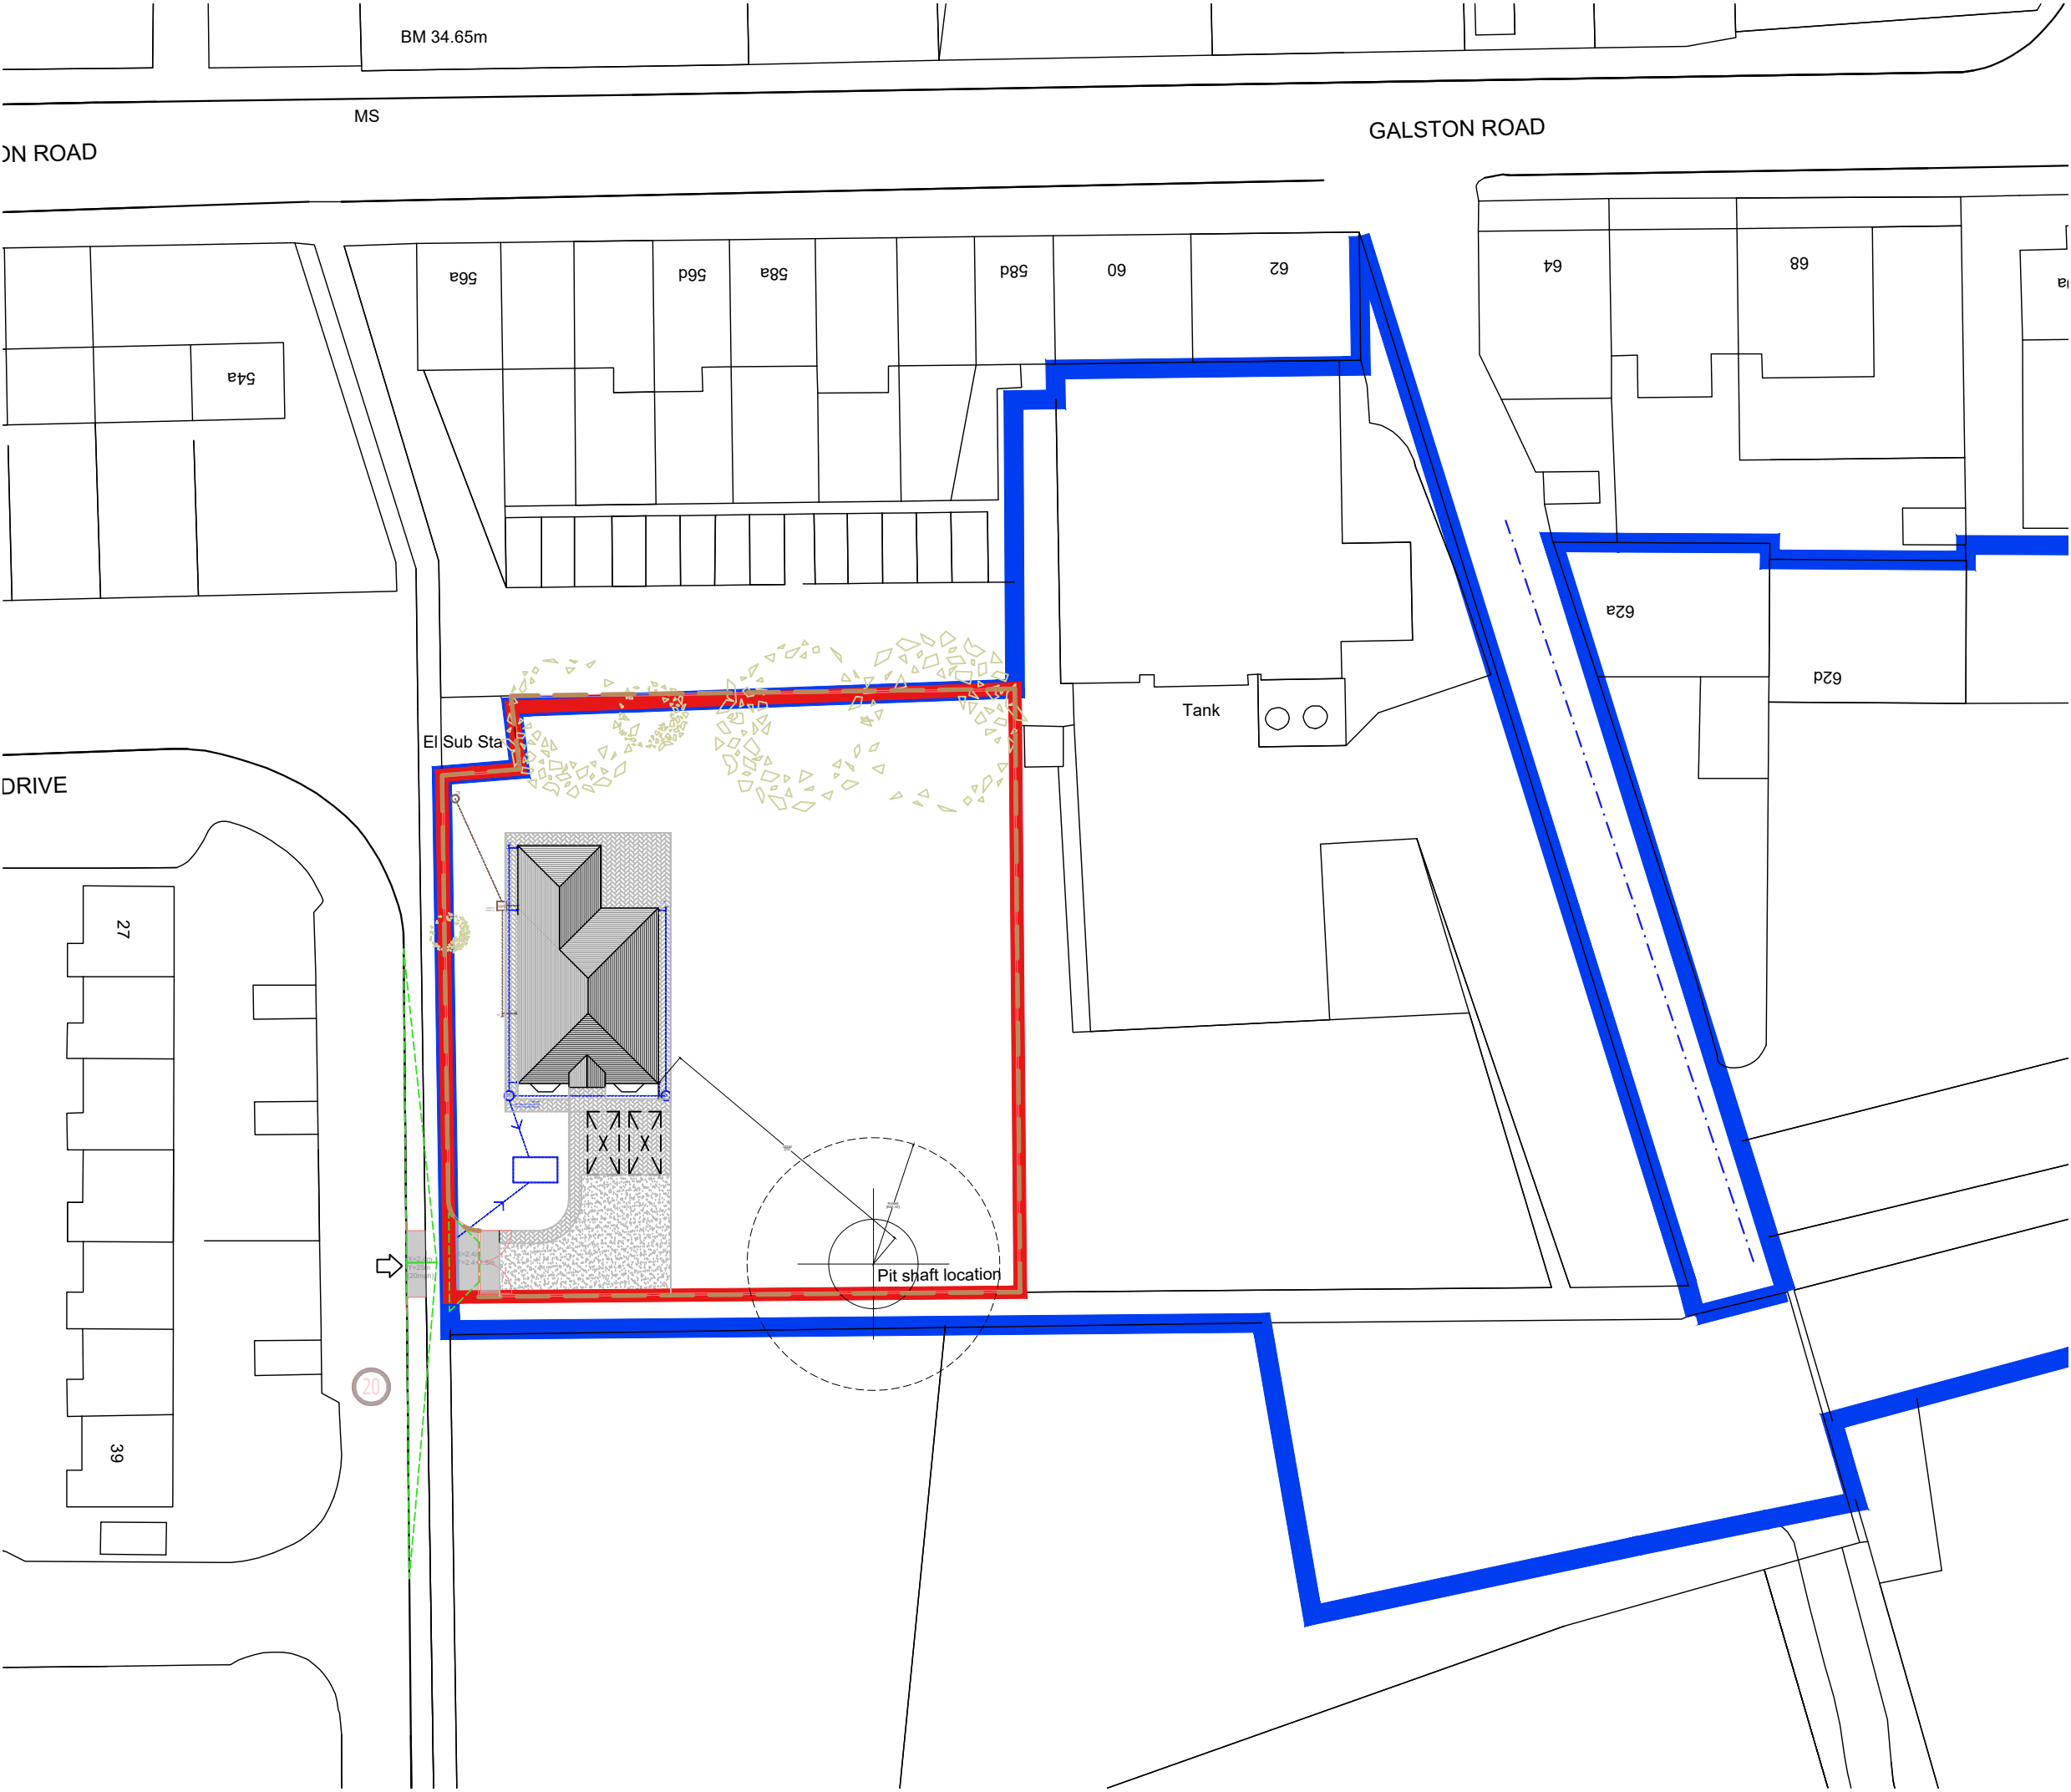

Notated dimensions and/or levels to be used only. All dimensions and/or levels must be site checked by the contractor prior to commencing construction work. Any discrepancies must be reported to the Architect. No assumptions to be made regarding this drawing.

IMPORTANT : DO NOT SCALE FROM THIS DRAWING

© This drawing is the copyright of Munro Architects and must not be copied or reproduced without prior permission from same.

C	24.06.26	Amended as per NMV	IB	-
B	01.12.25	Amended as per NMV	PE	-
A	21.03.23	Utility / sitting room added	PE	-
rev.	date	details	drawn	checked

issued for:			CONSENT		
project no.		drawing no.		revision	
22.29		L(--)02		C	
project / client:					
Abraham Wilson					
Site at Leven Drive					
Hurlford					

drawing:	scale:			
Site plan	1:500@A3			
drawn by:	PE	date:	09.11.22	
checked by:	-	date:	-	

munro
ARCHITECTS

Munro Architects Ltd
23 Portland Road
Kilmarnock
KA1 2BT
tel : 01563 524040
e-mail: info@munro-architects.co.uk