


Notated dimensions and/or levels to be used only. All dimensions and/or levels must be site checked by the contractor prior to commencing construction work. Any discrepancies must be reported to the Architect. No assumptions to be made regarding this drawing.

IMPORTANT : DO NOT SCALE FROM THIS DRAWING


© This drawing is the copyright of Munro Architects and must not be copied or reproduced without prior permission from same.




01 Front elevation - As proposed
(2-)02 1:100

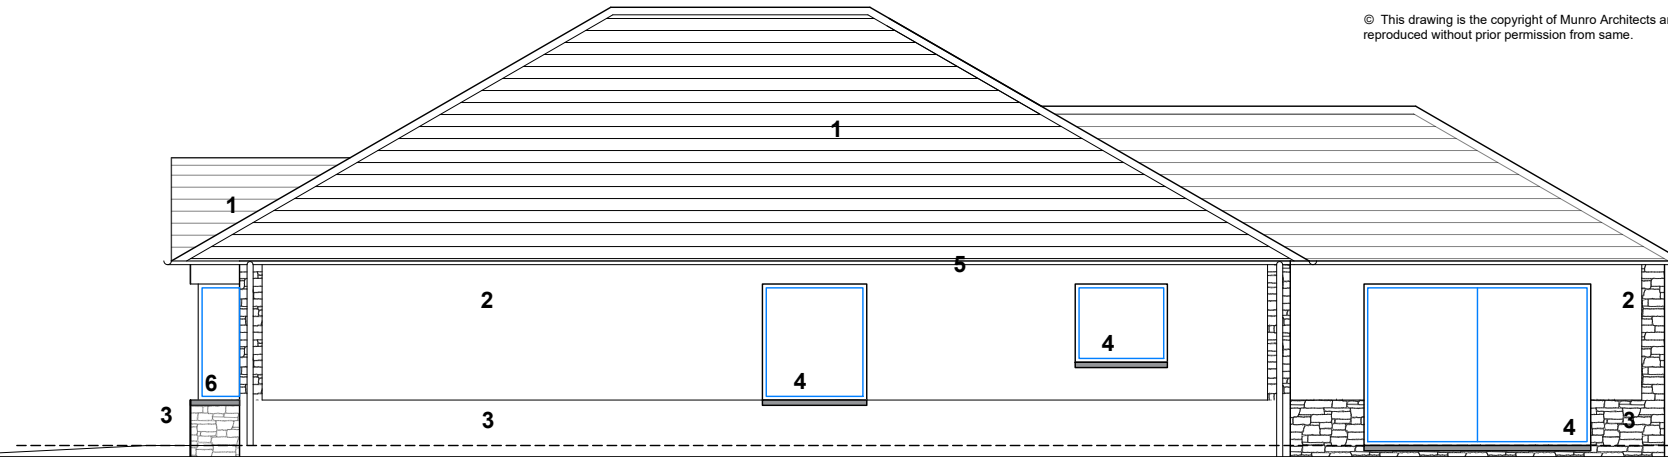


02 Side elevation - As proposed
(2-)02 1:100

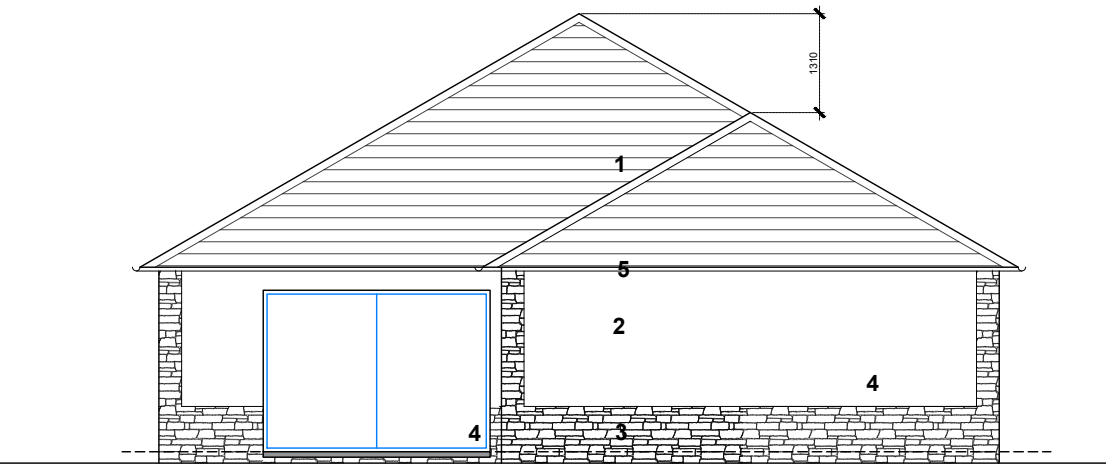

03 Back elevation - As proposed
(2-)02 1:100

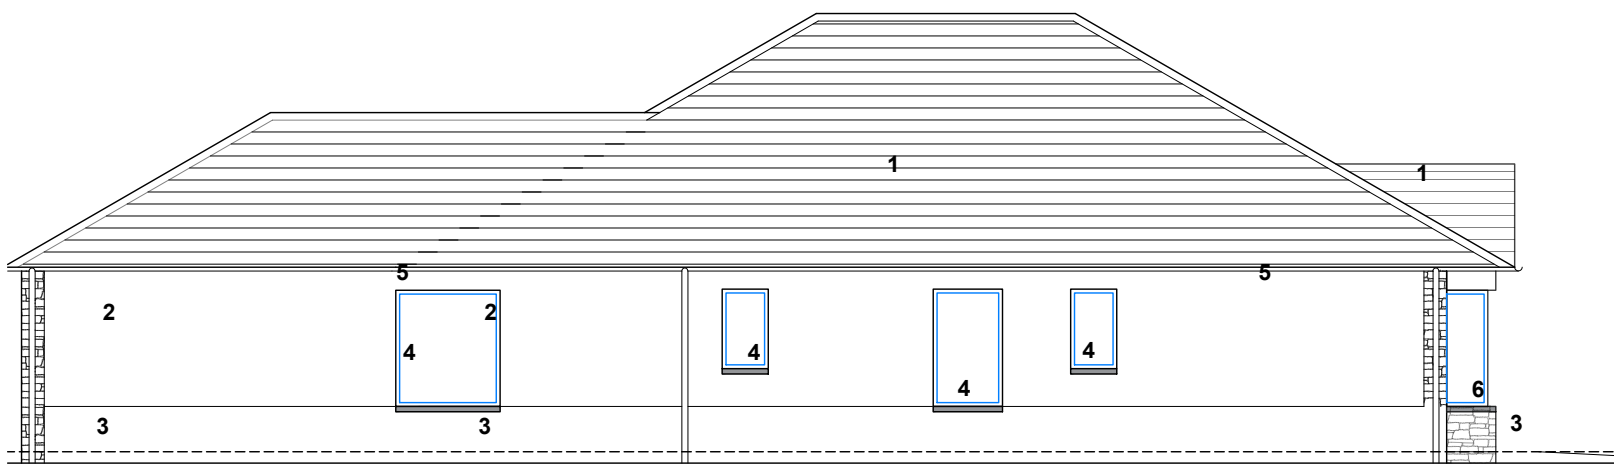

04 Side elevation - As proposed
(2-)02 1:100

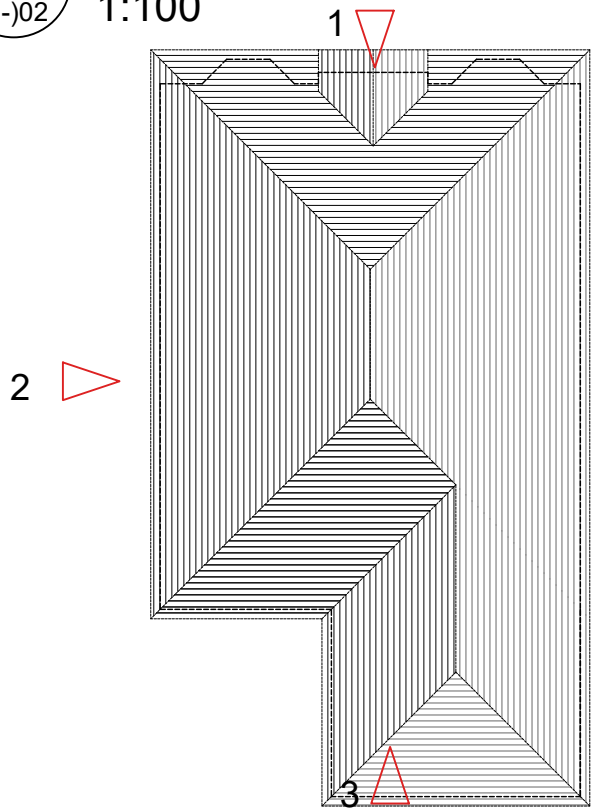

MATERIALS LEGEND:

1. Concrete tiles: Marley Modern Smooth Grey tiles
2. White smooth render
3. Facing Stone textured tiles wall finish, at wall base, porch and corners
4. Aluminium or uPVC dark grey or black windows and doors
5. Gutter and Rain water pipes to be dark grey/black finish
6. Bay windows with anthracite uPVC fascia and single ply flat roof.

rev.	date	details	drawn	checked
G	07.07.26	Porch revised	IB	-
F	29.06.26	Roof overhang adjusted	IB	-
E	24.06.26	Dressing room added	IB	-
D	09.01.25	House length increased 600mm	PE	-
C	20.02.24	Bay windows roof flat	PE	-
B	18.01.24	Bay windows added	PE	-
A	21.03.23	Utility / sitting room added	PE	-

issued for:	CONSENT
-------------	---------

project no.	drawing no.	revision
22.29	L(2-)02	G

project / client:
Abraham Wilson
Site at Leven Drive
Hurlford

drawing:	scale:
Elevations	1:100@A3
drawn by:	date:
PE	12.10.22
checked by:	date:
-	-

munro
ARCHITECTS

Munro Architects Ltd
23 Portland Road
Kilmarnock
KA1 2BT
tel : 01563 524040
e-mail: info@munro-architects.co.uk