
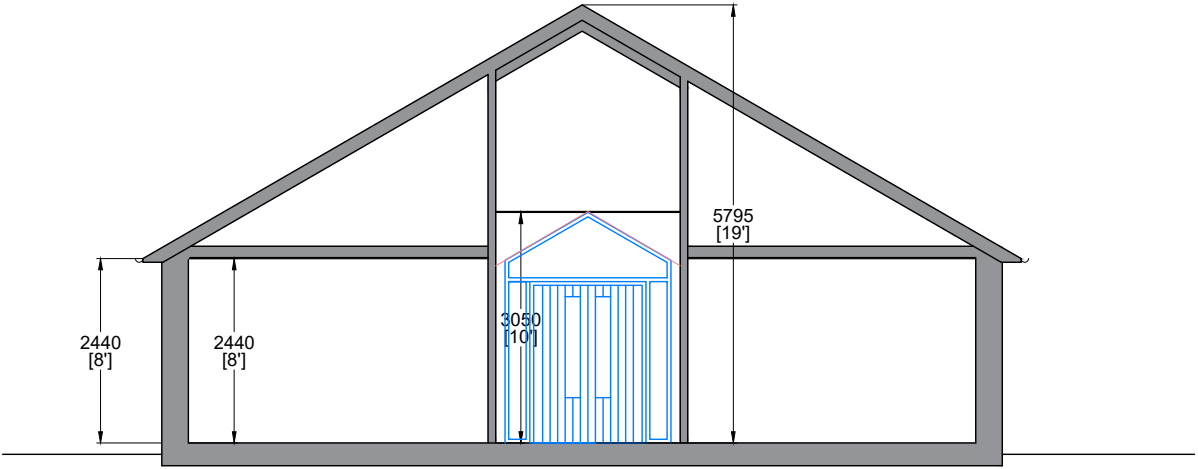



Notated dimensions and/or levels to be used only. All dimensions and/or levels must be site checked by the contractor prior to commencing construction work. Any discrepancies must be reported to the Architect. No assumptions to be made regarding this drawing.

IMPORTANT : DO NOT SCALE FROM THIS DRAWING


© This drawing is the copyright of Munro Architects and must not be copied or reproduced without prior permission from same.

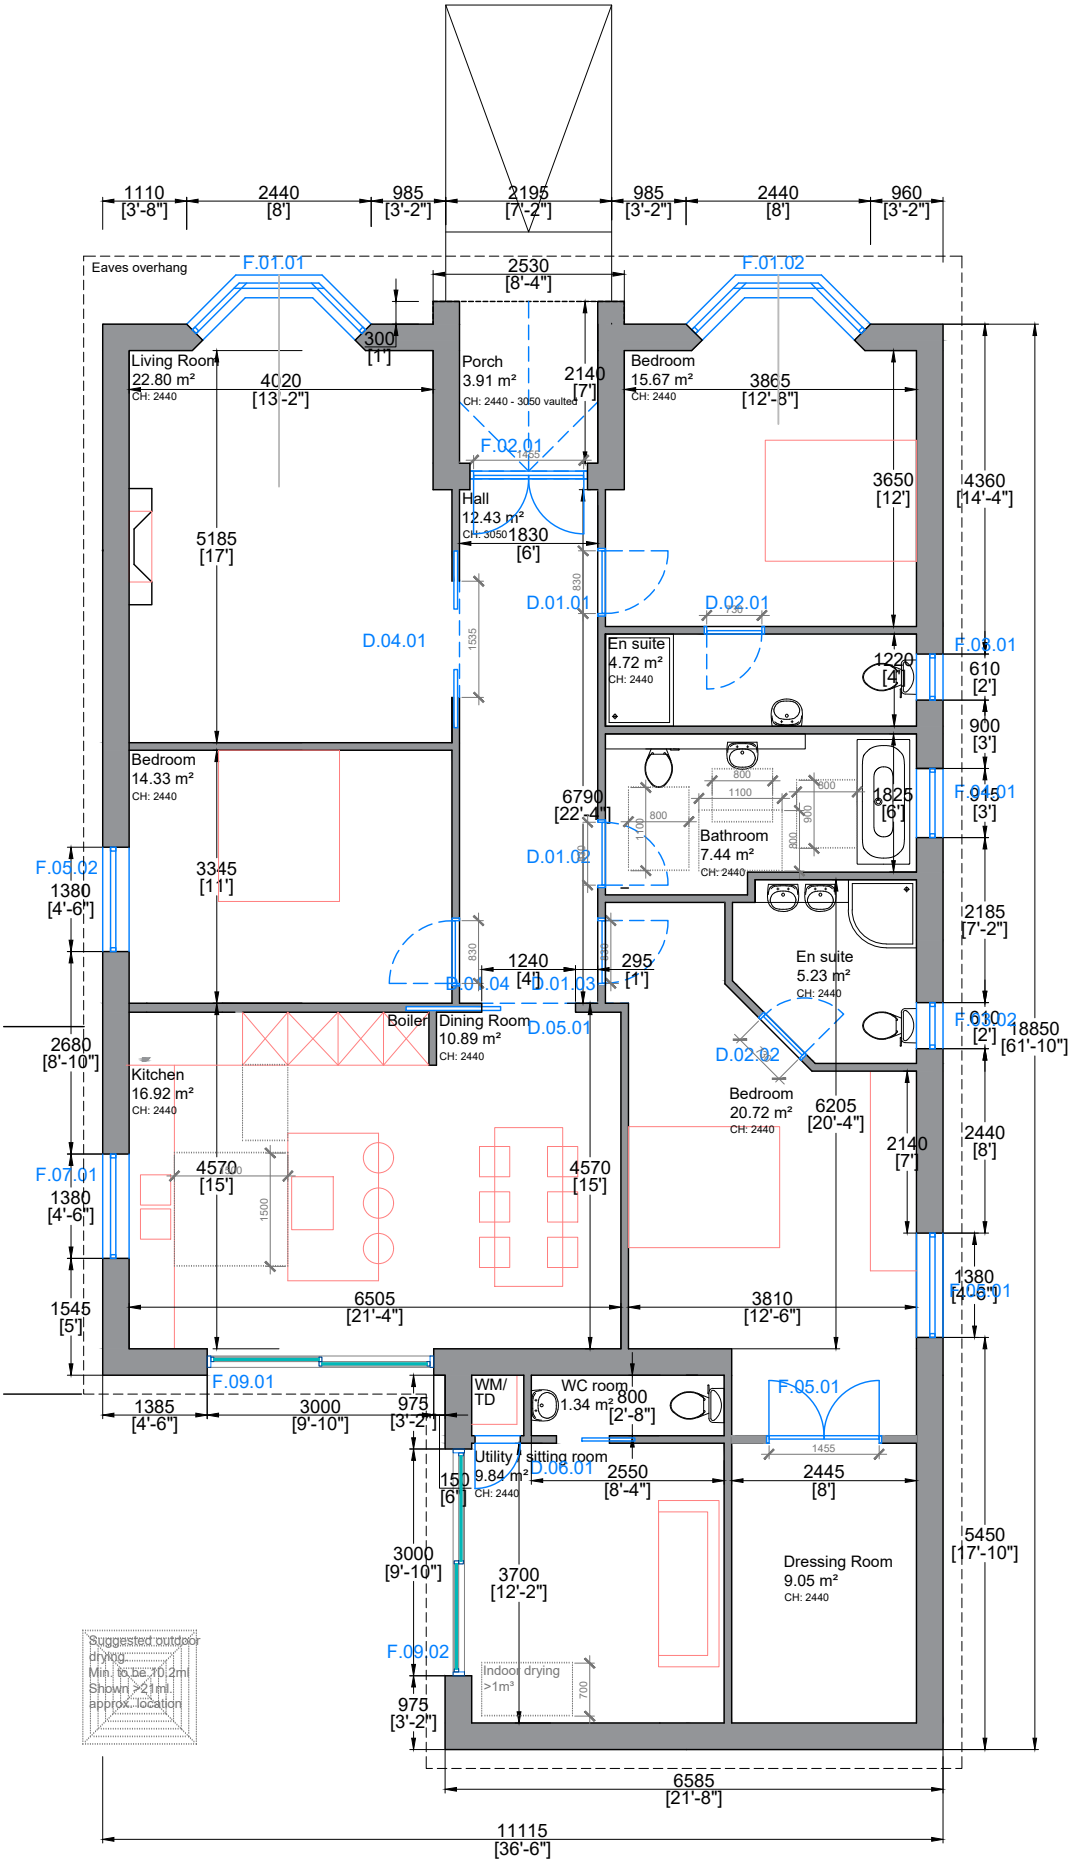

02 Section A - As proposed
(2-01) 1:100

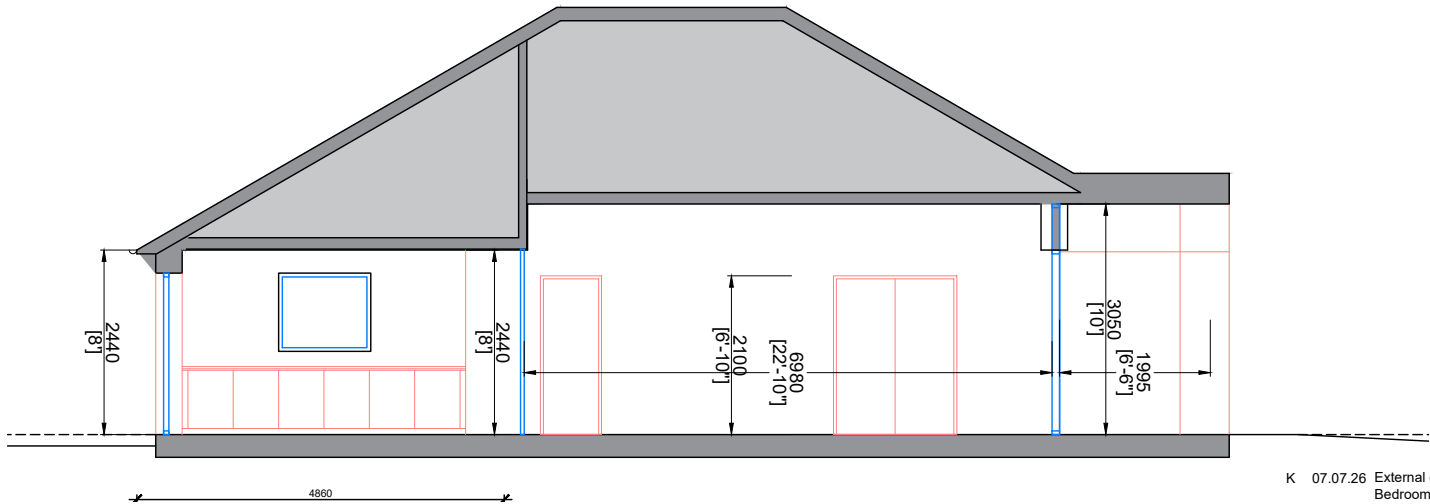

03 Section B - As proposed
(2-01) 1:100

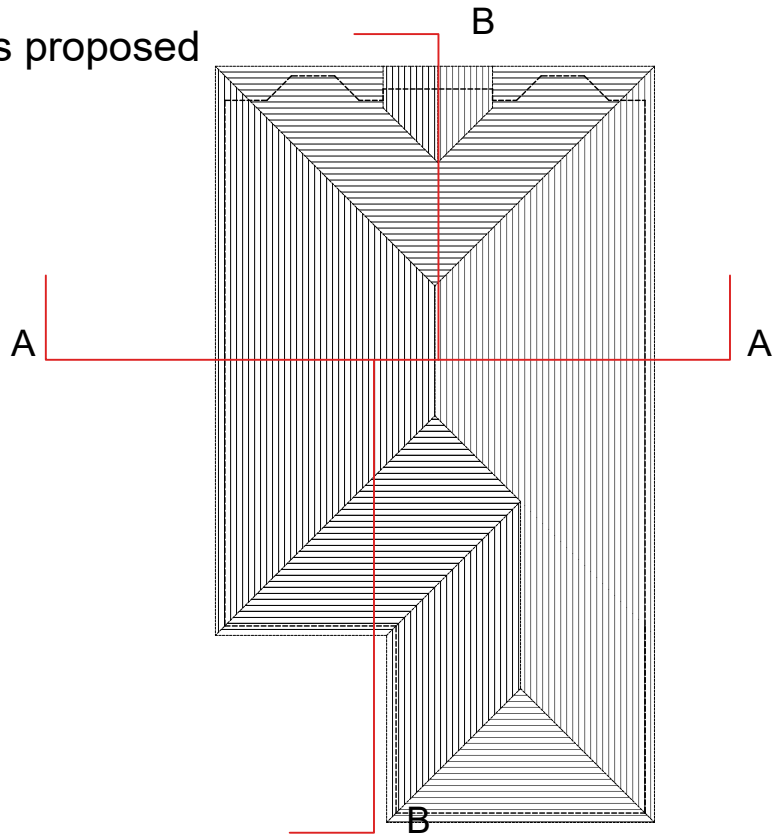

K	07.07.26	External component codes noted, Master Bedroom window amended, patio door noted at Utility / Sitting Room	IB	-
J	29.06.26	Eaves overhang annotated.	IB	-
I	24.06.26	Dressing room added	IB	-
H	03.12.25	Minor alterations to utility, Ensuite, hall	PE	-
G	15.01.25	Dimensions shown	PE	-
F	09.01.25	Length increased 600mm	PE	-
E	02.05.24	Amended as per BS comments	PE	-
D		Lobby increased	PE	-
C	18.01.24	Bay windows, lower ceiling height in hall, lobby and WC in utility/sitting	PE	-
B	28.03.23	Window shown at bedroom as per elevations	PE	-
A	21.03.23	Utility/sitting area added	PE	-

rev.	date	details	drawn	checked
issued for:				

CONSENT

project no.	drawing no.	revision
22.29	L(2-01)	K

project / client:
Abraham Wilson
Site at Leven Drive
Hurlford

drawing:	scale:
Plan and Section	1:100@A3
drawn by:	date:
PE	22.09.22
checked by:	date:
-	-

munro
ARCHITECTS

Munro Architects Ltd
23 Portland Road
Kilmarnock
KA1 2BT
tel : 01563 524040
e-mail: info@munro-architects.co.uk

01 Ground floor plan - As proposed
(2-01) 1:100