


Notated dimensions and/or levels to be used only. All dimensions and/or levels must be site checked by the contractor prior to commencing construction work. Any discrepancies must be reported to the Architect. No assumptions to be made regarding this drawing.

IMPORTANT : DO NOT SCALE FROM THIS DRAWING

© This drawing is the copyright of Munro Architects and must not be copied or reproduced without prior permission from same.

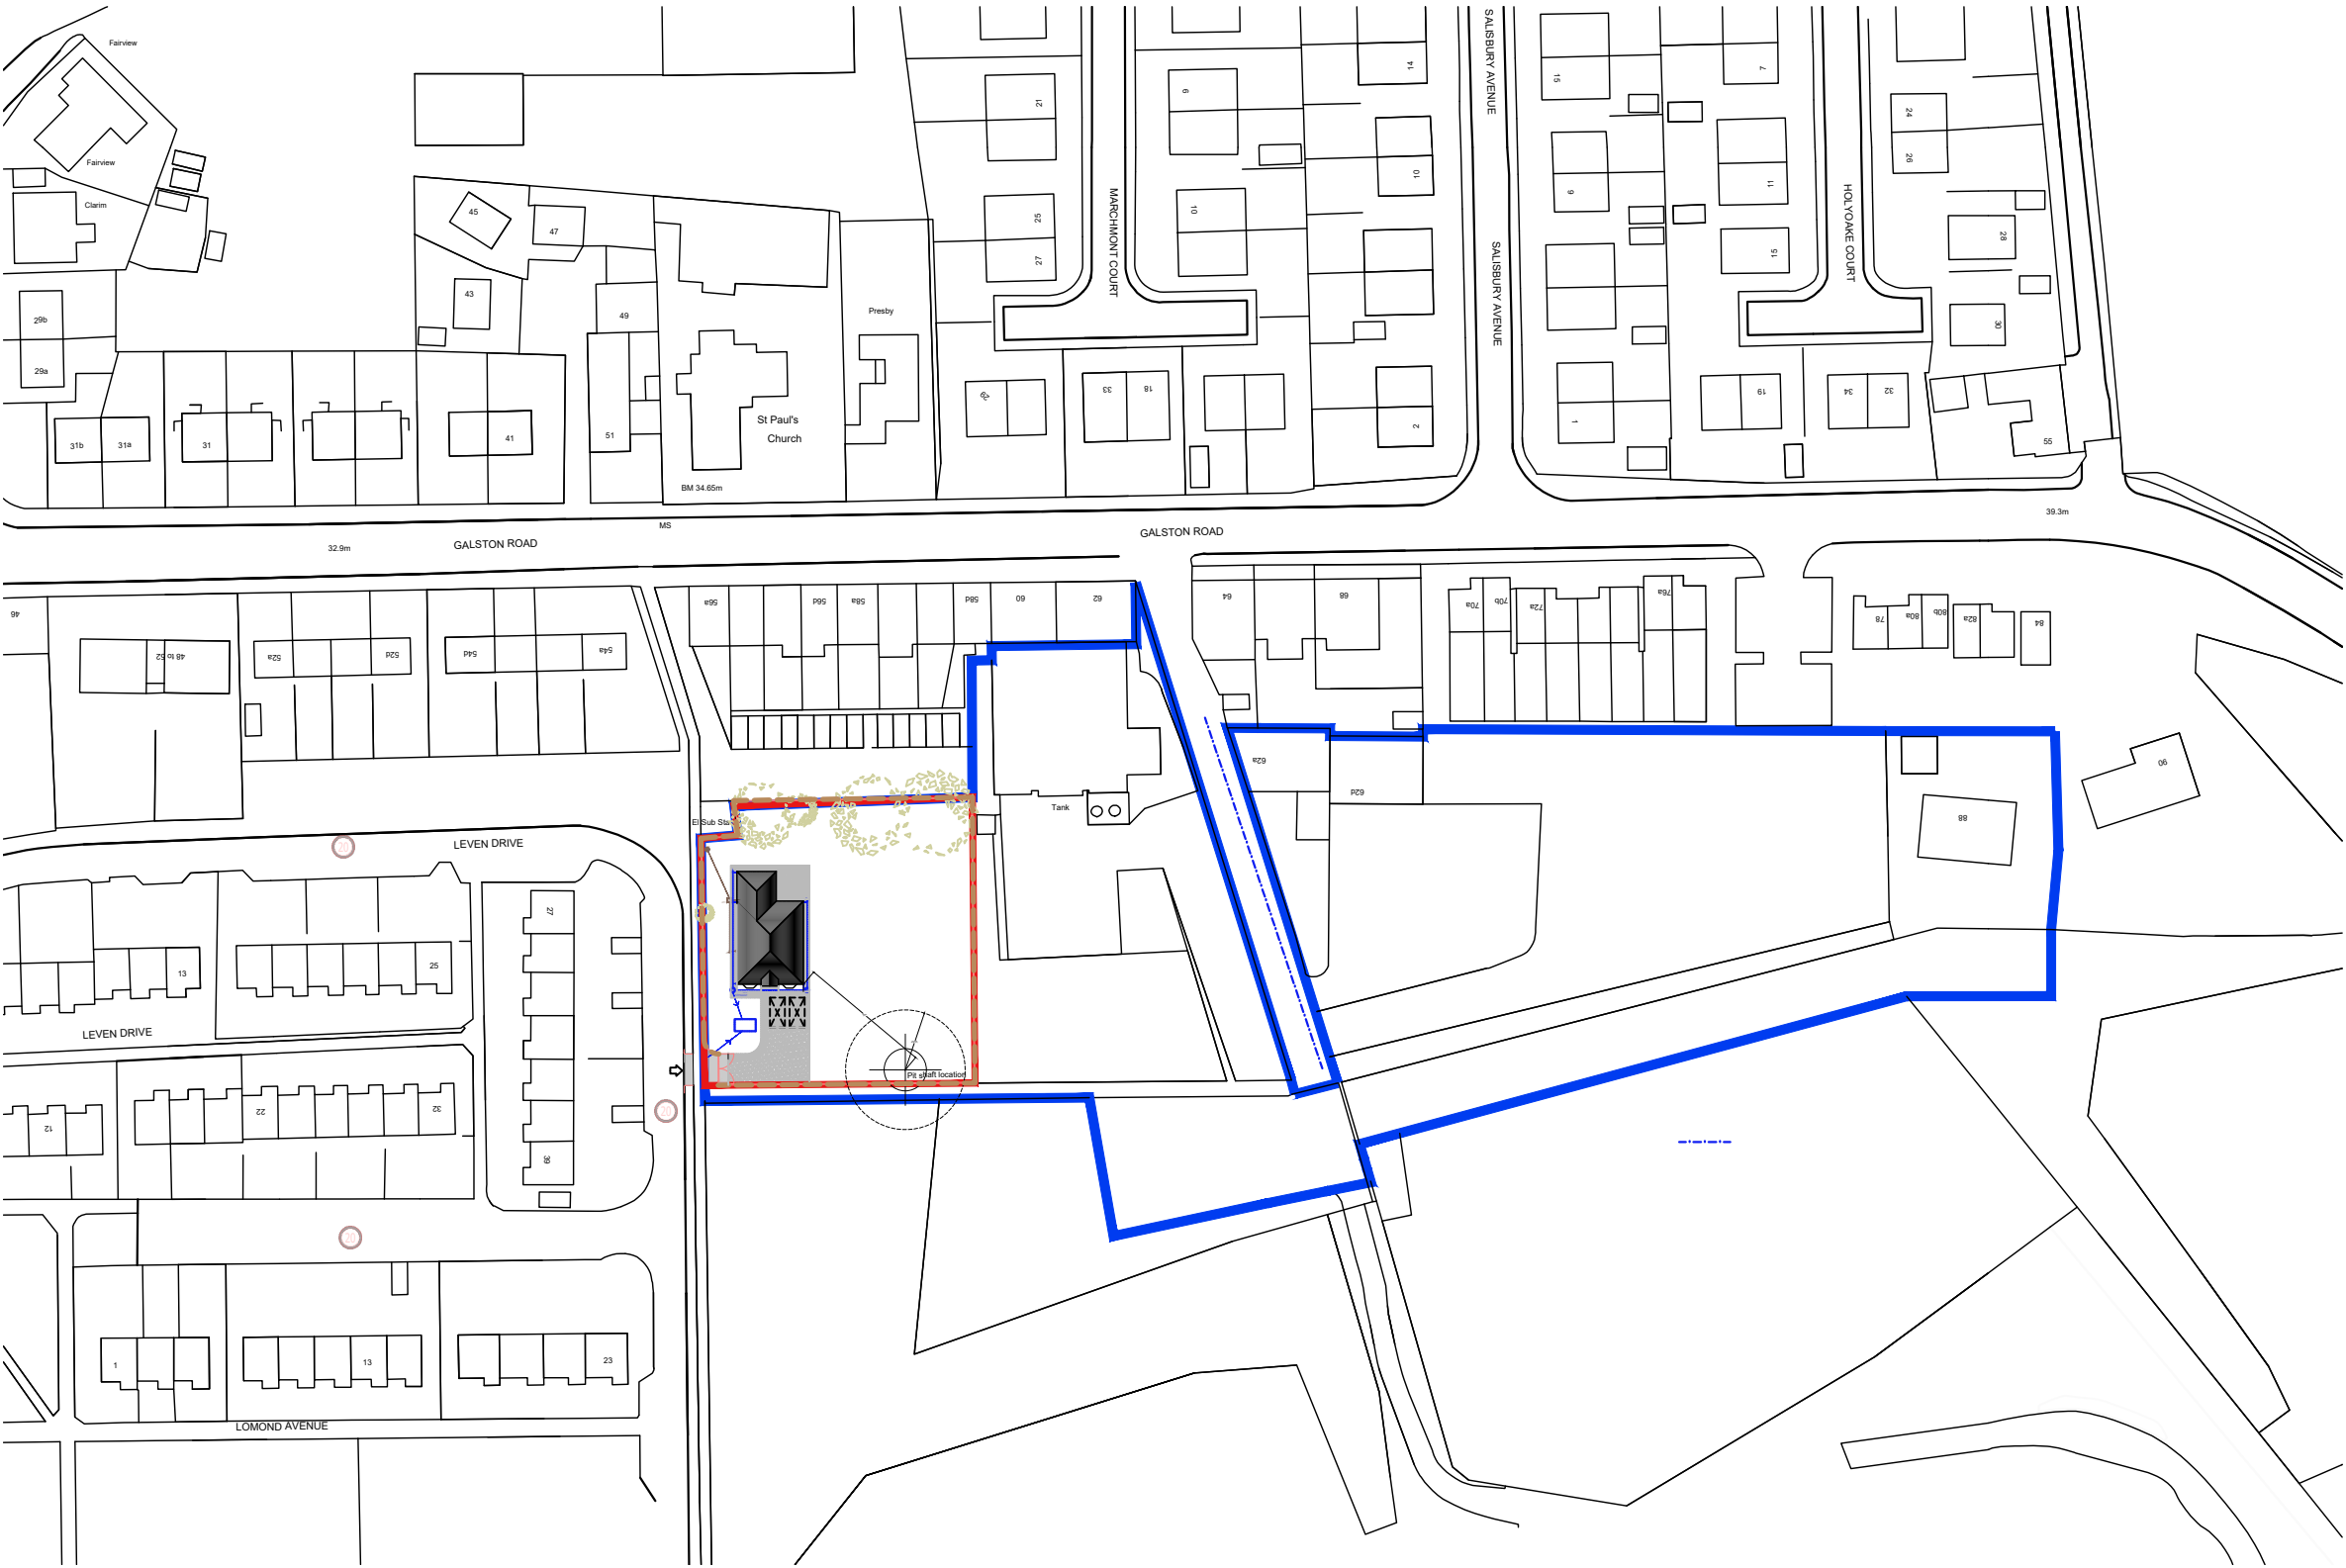

B	24.06.26	Dressing room added	IB	-
A	21.03.23	Utility / sitting room added	PE	-
rev.	date	details	drawn	checked
issued for:				

CONSENTS

project no.	drawing no.	revision
22.29	L(--)01	B

project / client:
Abraham Wilson
Site at Leven Drive
Hurlford

drawing:	scale:
Location plan	1:1250@A3
drawn by:	date:
PE	22.07.22
checked by:	date:
-	-

munro
ARCHITECTS

Munro Architects Ltd
23 Portland Road
Kilmarnock
KA1 2BT
tel : 01563 524040
e-mail: info@munro-architects.co.uk