1. This drawing is protected by copyright. It may not be reproduced in any form or by any means for any purpose without obtaining prior consent of Montgomery Forgan Associates.
2. The contractor and his subcontractors/suppliers are to verify all dimensions and levels on site prior to commencing on site/manufacture of goods/materials.
3. The contractor is to bring to the notice of the architect any discrepancies contained in this drawing prior to work commencing. Where relevant, this drawing is to be read in conjunction with all relevant design drawings and specifications.

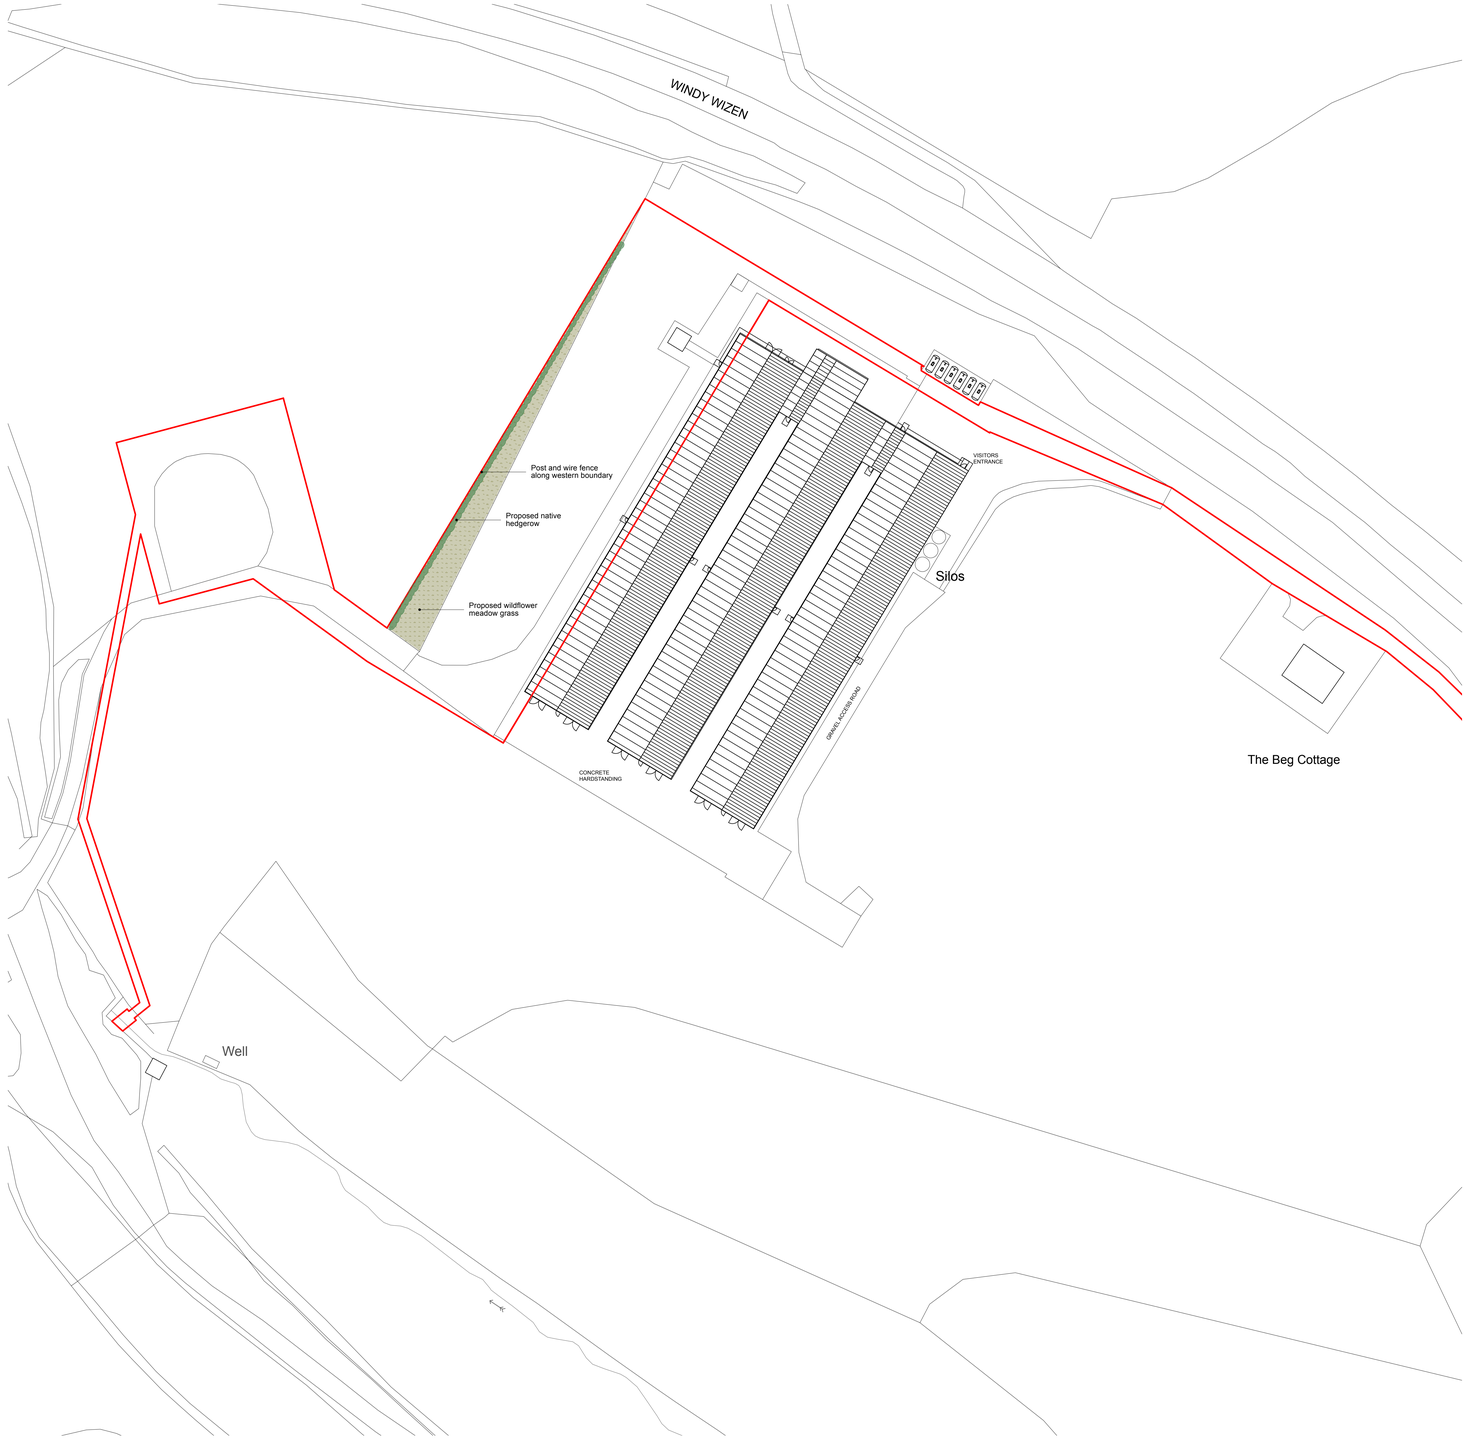

Landscaping Plan
Scale: 1:500

10 5 0 10 20 30 40 50
Scale 1:500 m

Specification for Planting

- Soil checked to ensure it meets the standards set out in BS 3882:2007. If it does not, it shall be replaced with the appropriate material.
- If new topsoil required, the subsoil should be fully broken up for adequate drainage.
- Planting should not be undertaken below 2 degrees celsius, or when the ground is frozen or snow covered.
- Planting in individual tree tubes to protect against mammal damage.

Initial Maintanence Schedule (12 Month Period):

- All operations required to ensure establishment and maintenance of healthy plants in line with BS 4428:1989
- General attendance to plants and watering as required.
- Biannual survey following first 12 month period and weeding, watering etc as necessary.

Proposed Native Species Hedgerow			
%	**Common Name**	**Botanical Name**	**Specification**
20	Common Hazel	Corylus avellana	60-80cm high; bare-root 1+2; transplant - seed raised; branched; 3 breaks
40	Common Hawthorn	Crataegus monogyna	60-80cm high; bare-root 1+1; transplant - seed raised
20	Blackthorn	Prunus spinosa	60-80cm high; bare-root 1+1; transplant - seed raised; branched; 2 breaks

Proposed Wildflower Meadow Grass Mix	%
Campanula latifolia (Giant Bellflower)	1.5
Centaurea nigra (Common Knapweed)	12.5
Cruciata laevipes (Crosswort)	7.5
Filipendula ulmaria (Meadowsweet)	12.5
Geum urbanum (Herb Bennet)	12.5
Geranium sylvaticum (Wood Cranesbill)	5
Hypericum perforatum (St John's Wort)	2.5
Knautia arvensis (Field Scabious)	5
Leucanthemum vulgare (Ox-eye Daisy)	5
Primula vulgaris (Primrose)	1.5
Rhinanthus minor (Yellow Rattle)	5
Scrophularia nodosa (Common Figwort)	1.5
Silene dioica (Red Campion)	9.5
Stachys sylvatica (Hedge Woundwort)	5
Stellaria holostea (Greater Stitchwort)	1.5
Teucrium scorodinia (Wood Sage)	2
Torilis japonica (Upright Hedge Parsley)	7.5
Vicia sepium (Bush Vetch)	2.5

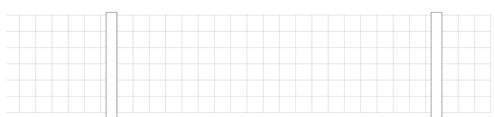

Proposed Post and Wire Fence Elevation
Scale: 1:20

0.2 0 0.2 0.4 0.6 0.8 1 2
Scale 1:20 m

NORTH

©CROWN COPYRIGHT 2025.
ALL RIGHTS RESERVED.
LICENCE NO. AR100007107

Rev	Description	Date

MFA ARCHITECTS & TOWN PLANNERS

Project
Extension to Poultry Unit at Allanton, Darvel

Drawing
Landscaping Plan

Date
16/06/2026

Status
Planning

Drawing Number
6365-C-10

Revision

Scale
1:500

Sheet Size
ISO A0

Drawn
SA

Montgomery Forgan Associates
Eden Park House, Cupar, Fife, KY15 4HS
Tel: 01334 654936
Email: admin@montgomery-forgan.co.uk
www.montgomery-forgan.co.uk